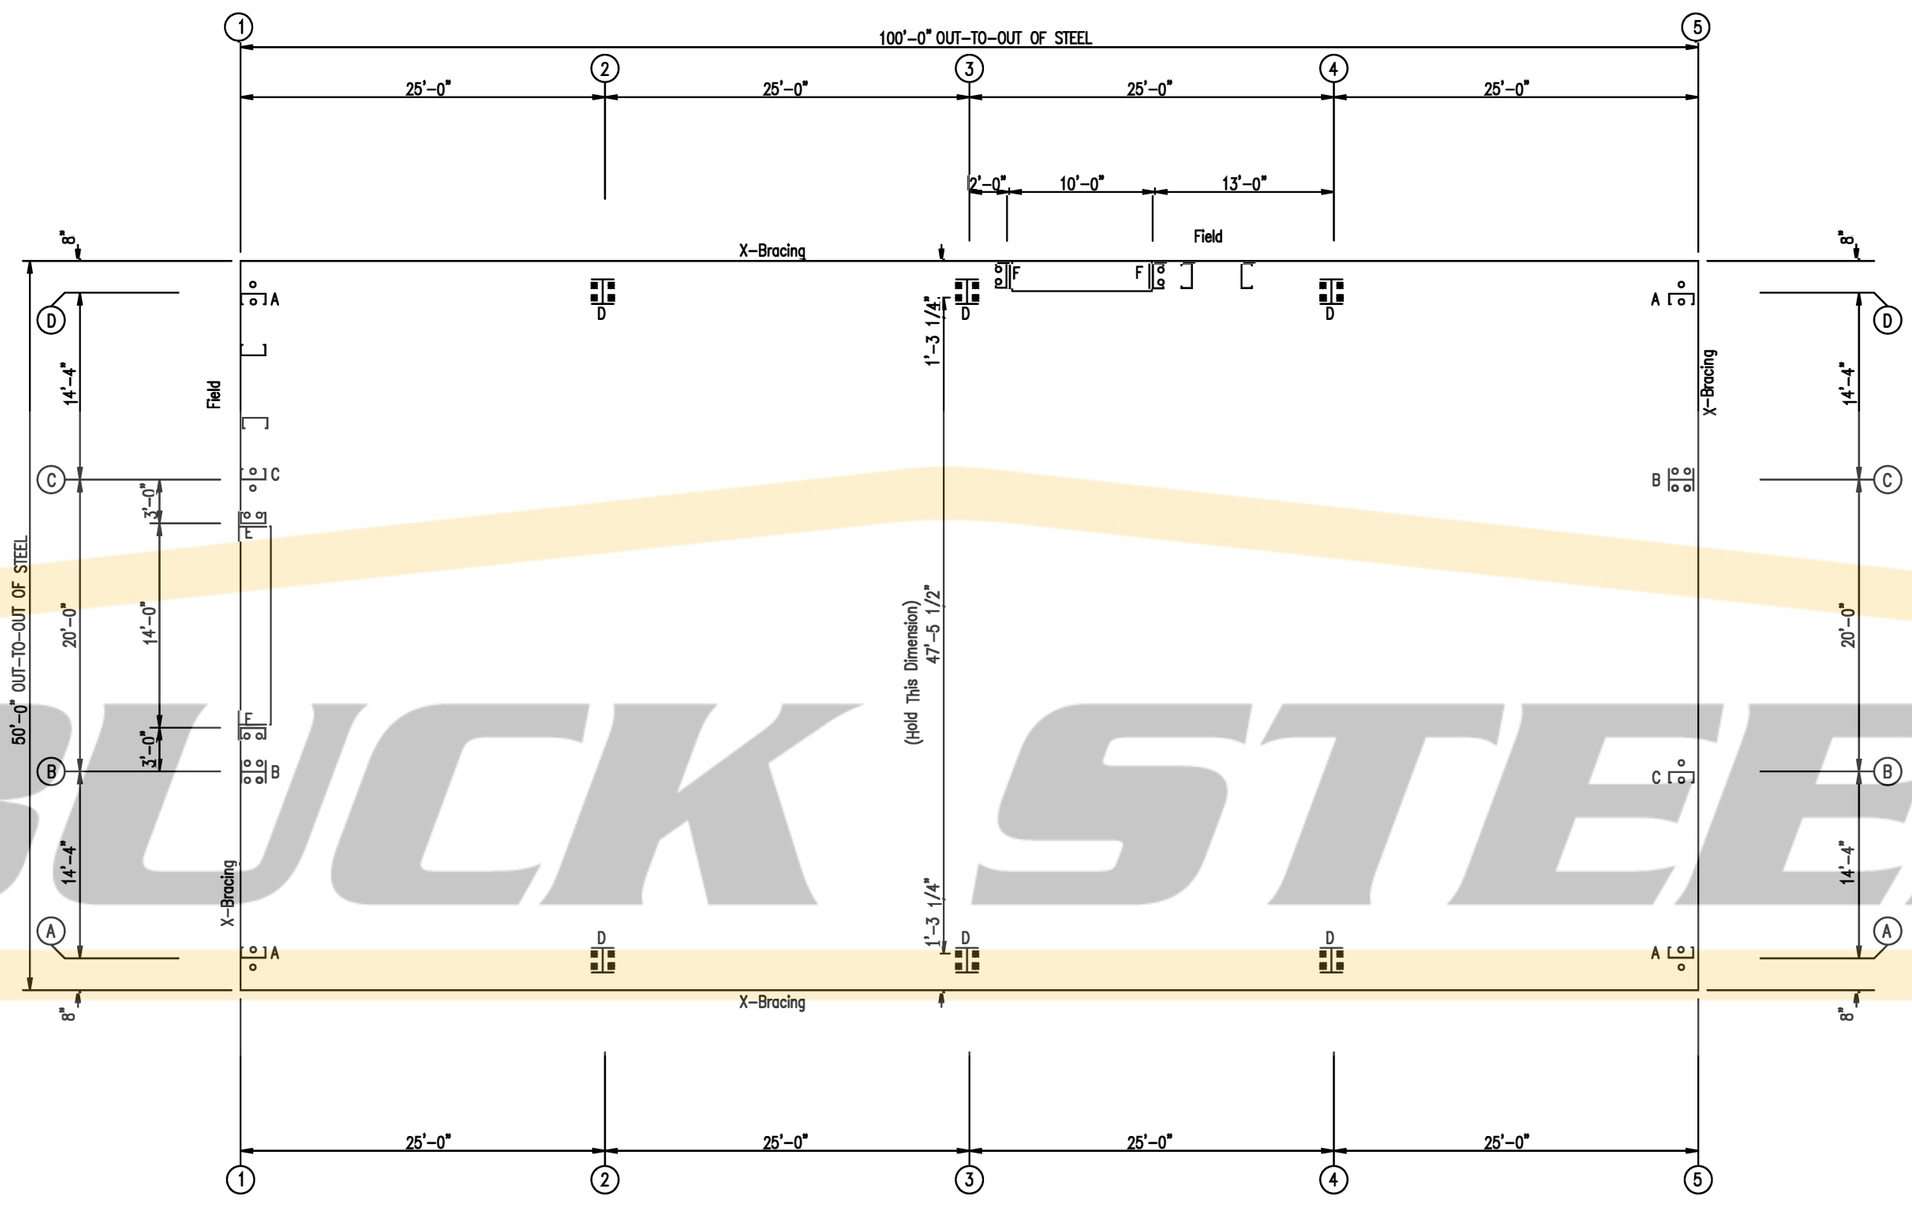

ANCHOR BOLT PLAN

BUCK STEEL

SAMPLE - NOT FOR CONSTRUCTION

Dia= 5/8"

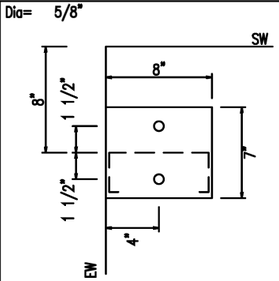

DETAIL A

Dia= 5/8"

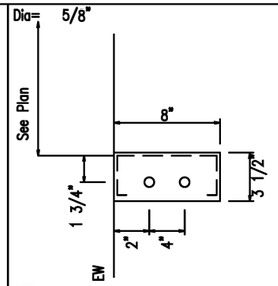

DETAIL E

Dia= 5/8"

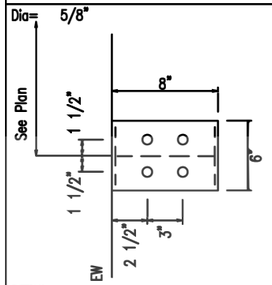

DETAIL B

Dia= 5/8"

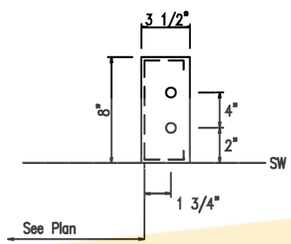

DETAIL F

Dia= 5/8"

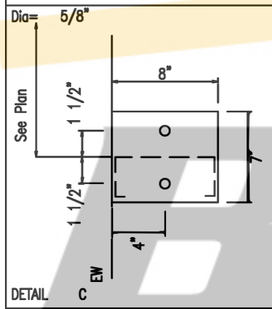

DETAIL C

Dia= 3/4"

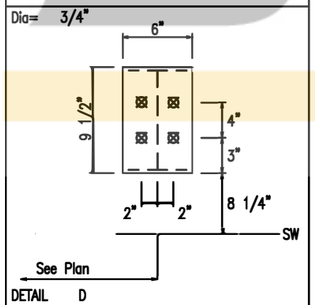

DETAIL D

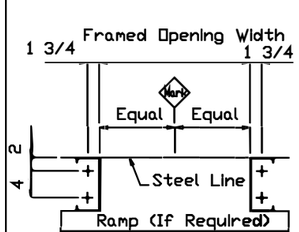

ARDia	Framed Opening AR Layout
5/8"	

Pre-Assembled Walk Door Anchor Placement

AC05110
Dec '11 '00

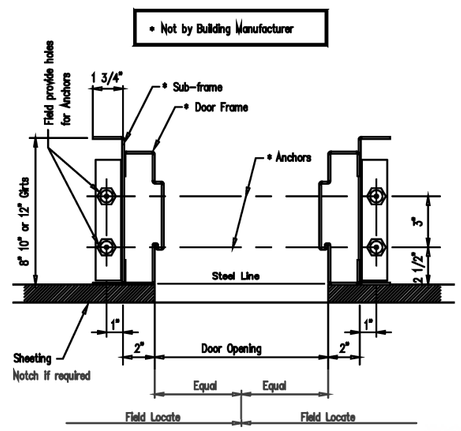

The base anchors required to attach the door frame to the foundation are not the responsibility of the building manufacturer. It is recommended that (2) 1/2" diameter anchors per base be used. The type and length of the anchor should be determined by a qualified foundation engineer.

BULK STEEL

SAMPLE - NOT FOR CONSTRUCTION